


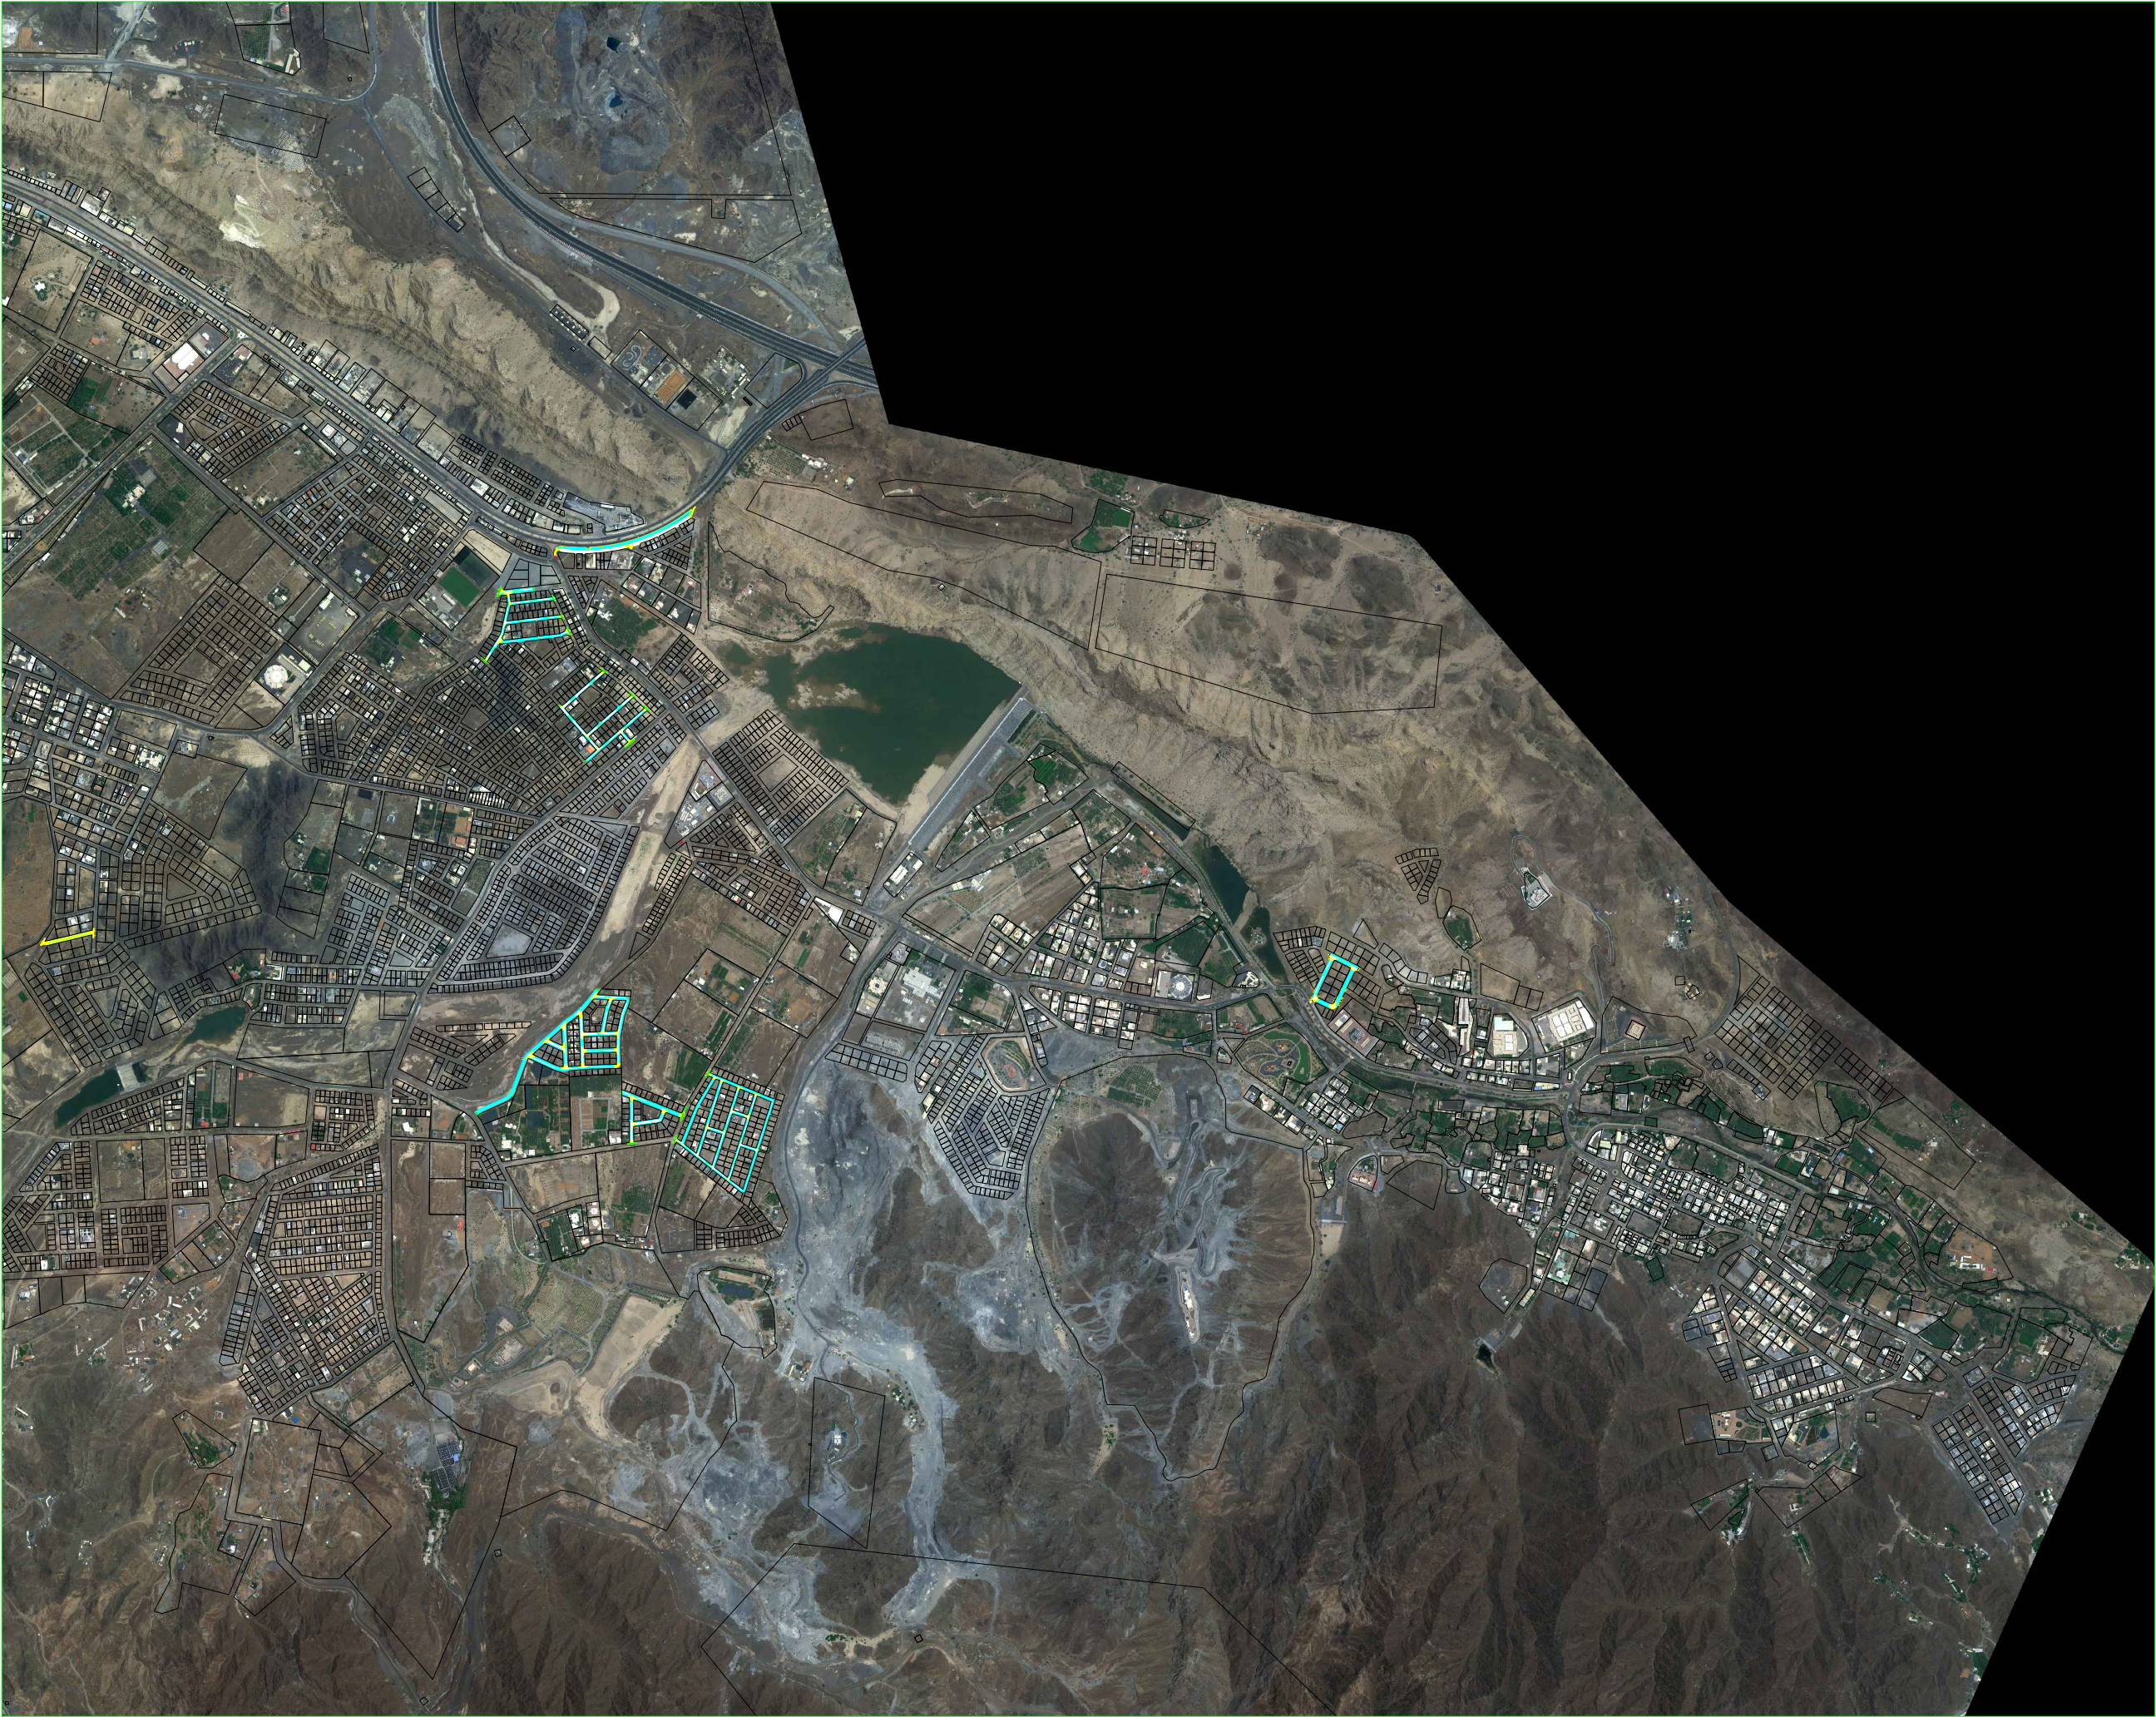

Development Of Infrastructure Sector

Road & Infrastructure Department

Road Section

TEL : +971 6 7012142 FAX : +971 6 7474811 P.O.BOX : (3) - AJMAN
WEB SITE : WWW . AM . GOV . AE

OWNER NAME : اسم المالك :

Municipality and Planning Department Ajman

PROJECT DESCRIPTION : وصف المشروع :

MASFOUT ROADS

DRAWING TITLE : عنوان اللوحة :

LAYOUT PLAN

DESIGNER ENGINEER :

Eng. Name

DRAWN BY :	CHECKED BY :	DATE :
Eng. Name	Eng. Name	01-09-2026

CAD REFERENCE : C_____

JOB NO.	SCALE	SHEET NO.
J-_____	1:_____	A-01

Notes :

2027-PROPOSAL -6.8KM

Legend :

EXECUTIVE DIRECTOR OF INFRASTRUCTURE SECTOR :

ENG.MOHAMMED AHMED BIN OMAIR AL MUHAIRI

HEAD OF ROAD & INFRASTRUCTURE DEPARTMENT :

ENG. ABDULLA MUSTHAFA AHMED AL MARZOOQI

FOR APPROVAL