



OWNER:
 MUNICIPALITY AND PLANNING DEPARTMENT

PROJECT DESCRIPTION :
 PROPOSED PEDESTRIAN BRIDGE



DRAWING TITLE :
 GENERAL ARRANGEMENT
 PLAN AND ELEVATION

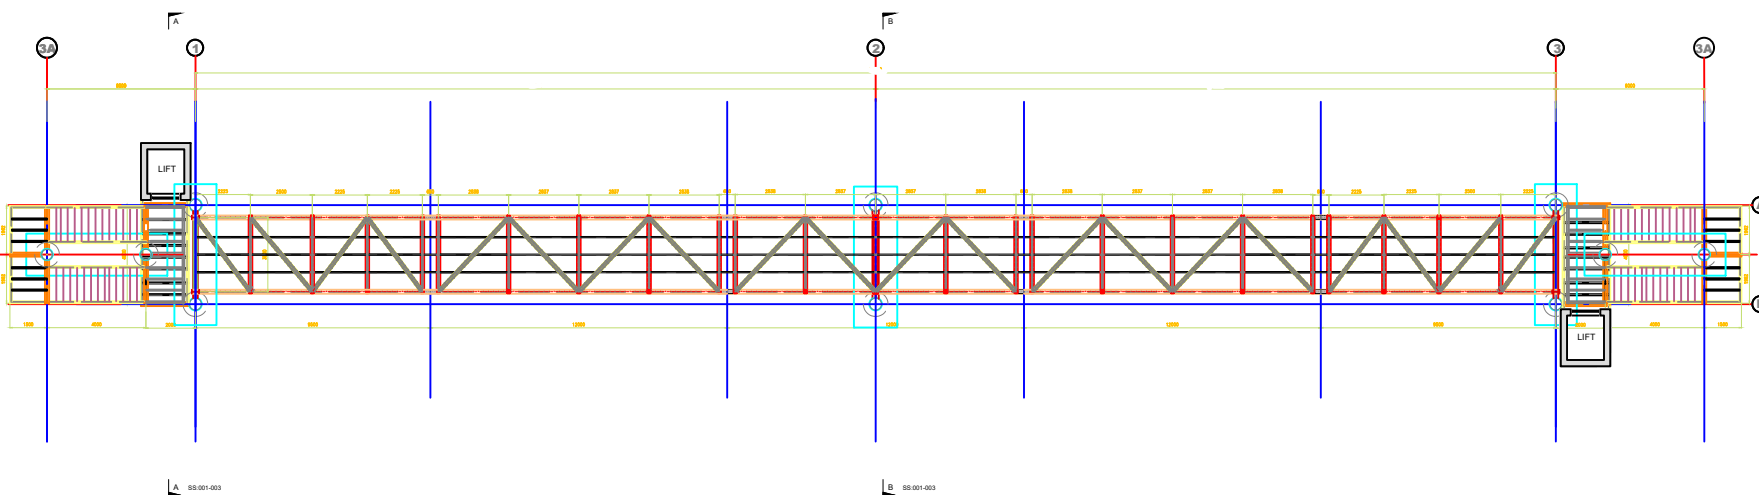

BRIDGE PLAN
 SCALE 1:100

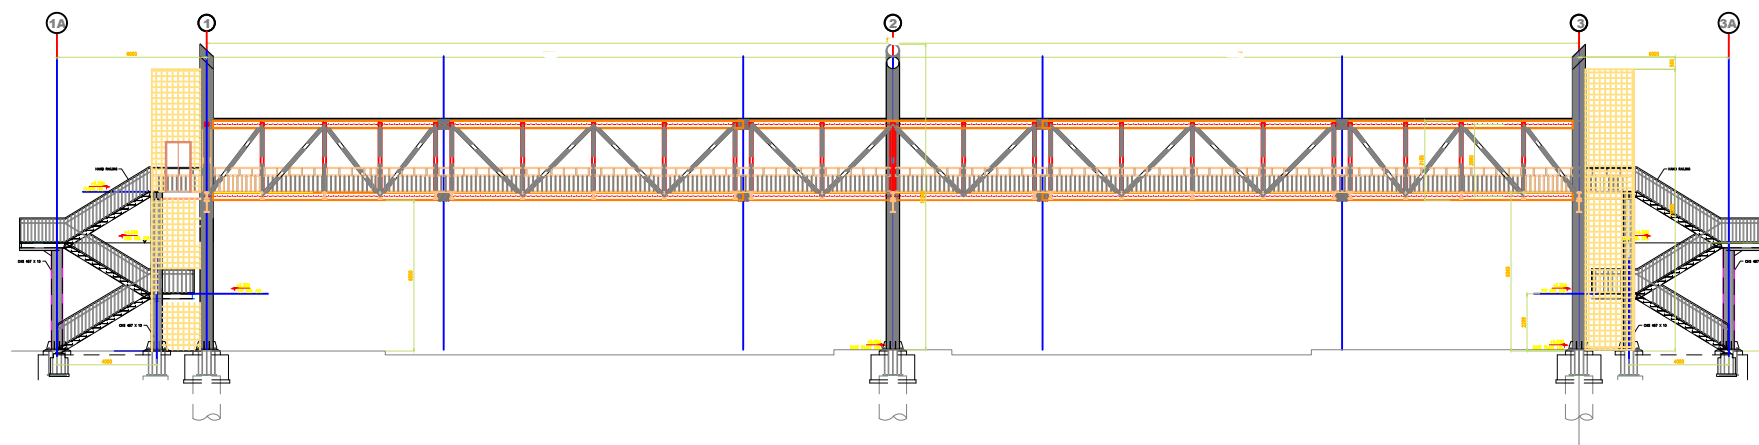

BRIDGE ELEVATION
 SCALE 1:100

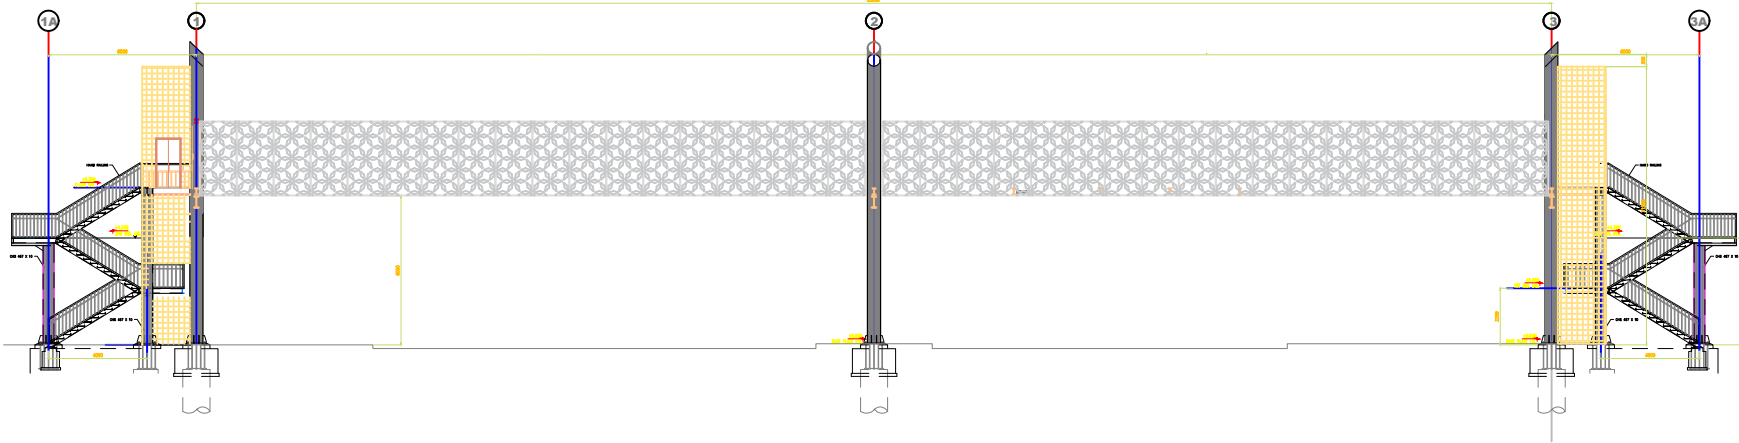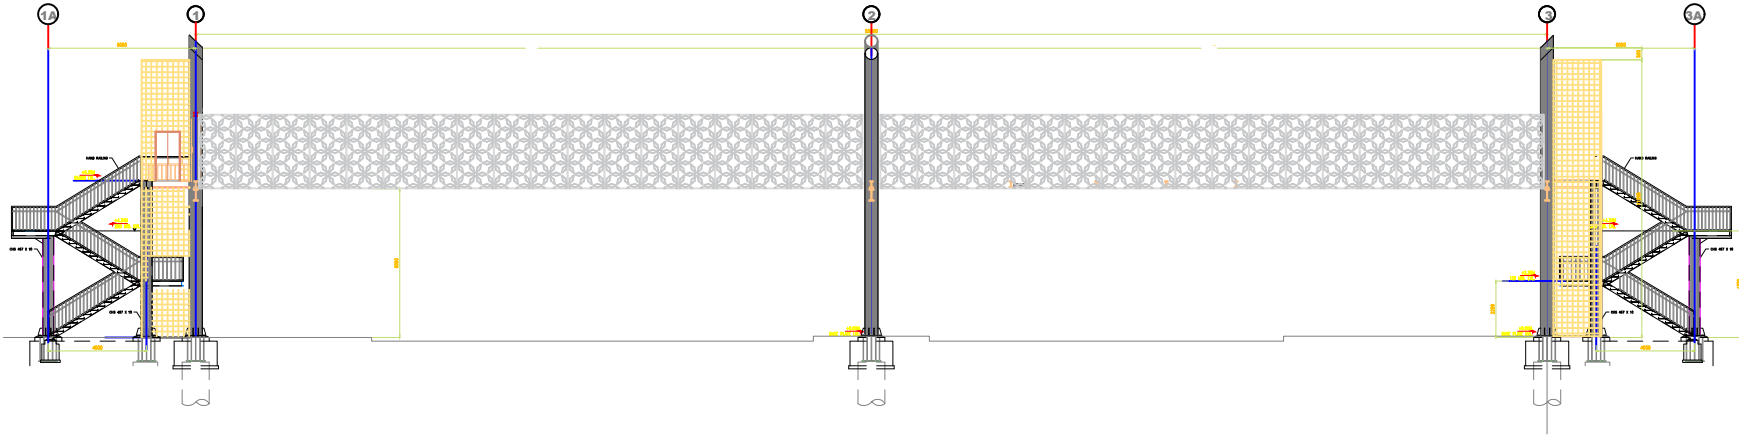

CLADDING SHEET DETAIL
SCALE 1:50

OWNER:

MUNICIPALITY AND PLANNING DEPARTMENT

PROJECT DESCRIPTION:

PROPOSED PEDESTRIAN BRIDGE

DRAWING TITLE:

BRIDGE CLADDING & SHEET DETAILS