


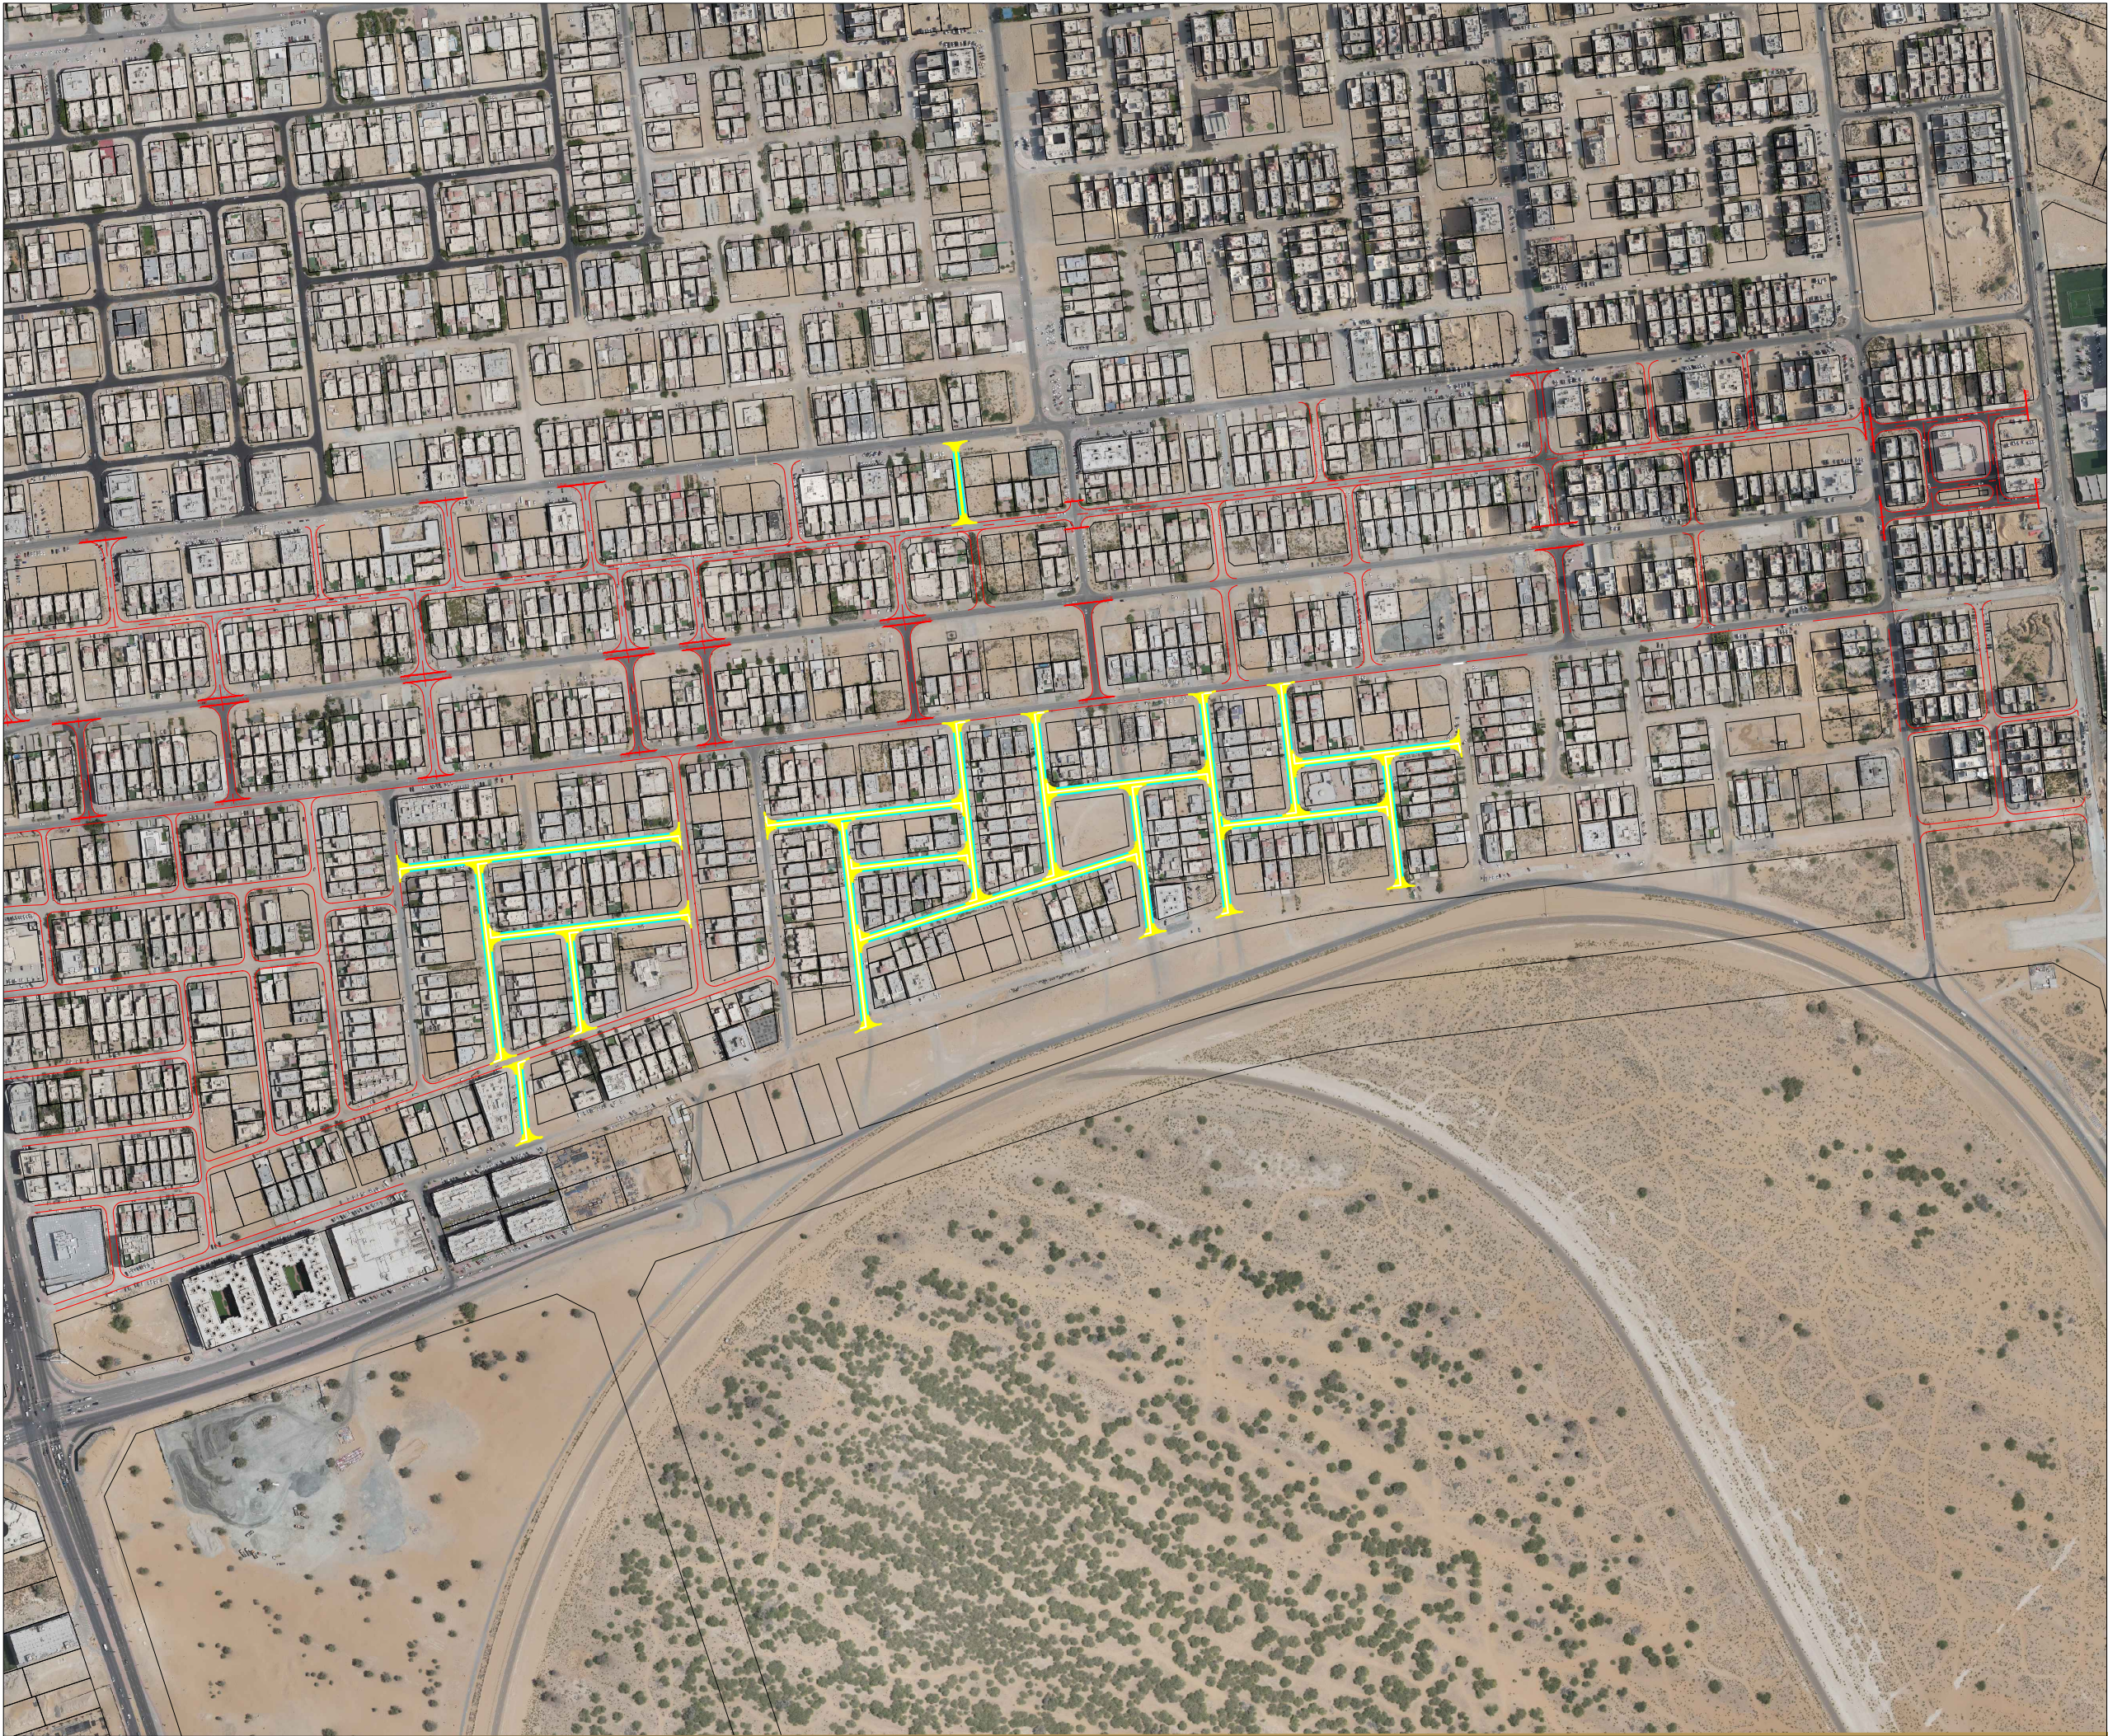

Development Of Infrastructure Sector		
Road & Infrastructure Department		
Road Section		
TEL : +971 6 7012142	FAX : +971 6 7474811	P.O.BOX : (3) - AJMAN
WEB SITE : WWW.AJMAN.GOV.AE		
OWNER NAME : Municipality and Planning Department Ajman		
PROJECT DESCRIPTION : NEW ROAD PROPOSAL MOWHAIYATH		
DRAWING TITLE : LAYOUT PLAN-OPTION-1		
DESIGNER ENGINEER : Eng. Name		
DRAWN BY : Eng. Name	CHECKED BY : Eng. Name	DATE : 14-09-2026
CAD REFERENCE : C:\		
JOB NO. J-_____	SCALE 1:_____	SHEET NO. _____
Notes :		
LEGEND Proposed Roads On 2027=3.3km		
EXECUTIVE DIRECTOR OF ENGINEERING AFFAIRS : DR.MOHAMMED AHMED BIN OMAIR AL MUHAIRI		
HEAD OF ROAD & INFRASTRUCTURE DEPARTMENT : ENG.ABDULLA MUSTHAFA AHMED AL MARZOOQI		
FOR APPROVAL		