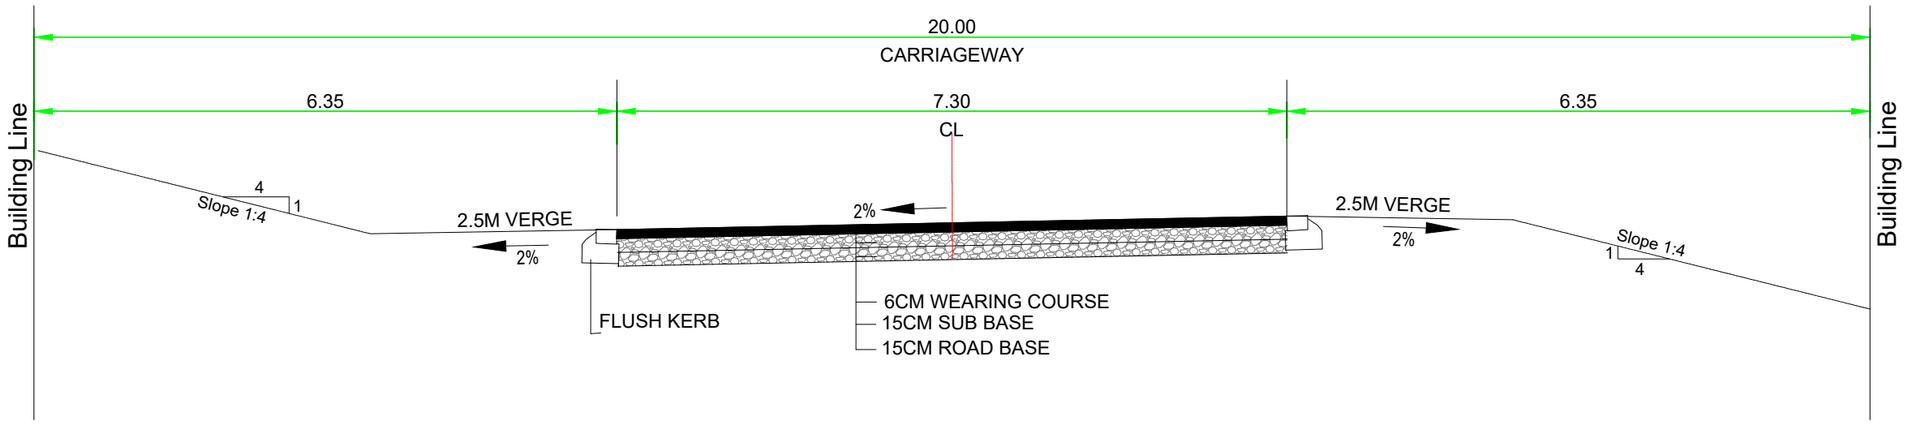

TYPICAL CROSS SECTION

حكومة عجمان
Ajman Government
دائرة البلدية والتخطيط
Municipality & Planning Department

Development Of Infrastructure Sector

Road & Infrastructure Department

قسم الطرق
Road Section

TEL : +971 6 7012142 FAX : +971 6 7474811 P.O.BOX : (3) - AJMAN
WEB SITE : WWW. AM . GOV . AE

OWNER NAME :
Municipality and Planning Department Ajman

PROJECT DESCRIPTION :
ROWDHA INTERNAL ROADS

DRAWING TITLE : عنوان اللوحة :
CROSS SECTIONS

DESIGNER ENGINEER :
Eng. Name:- AISHA ALNAQBI

DRAWN BY :	CHECKED BY :	DATE :
TAJ	Eng. Name	13-10-2026

CAD REFERENCE :
C:\ _____

JOB NO.	SCALE	SHEET NO.
J-____	1:_____	A-01

EXECUTIVE DIRECTOR OF INFRASTRUCTURE SECTOR :
ENG.MOHAMMED AHMED BIN OMAIR AL MUHAIRI

HEAD OF ROAD & INFRASTRUCTURE DEPARTMENT :
ENG. ABDULLA MUSTHFA AHMED AL MARZOOQI

FOR APPROVAL